THIS DRAWING IS THE EXCLUSIVE PROPERTY OF JA-CO WELDING AND CONSULTING LTD. AND MAY NOT BE COPIED OR COMMUNICATED TO A THIRD PARTY WITHOUT THE WRITTEN AUTHORIZATION OF JA-CO WELDING AND CONSULTING LTD.

IF IN DOUBT.....ASK!

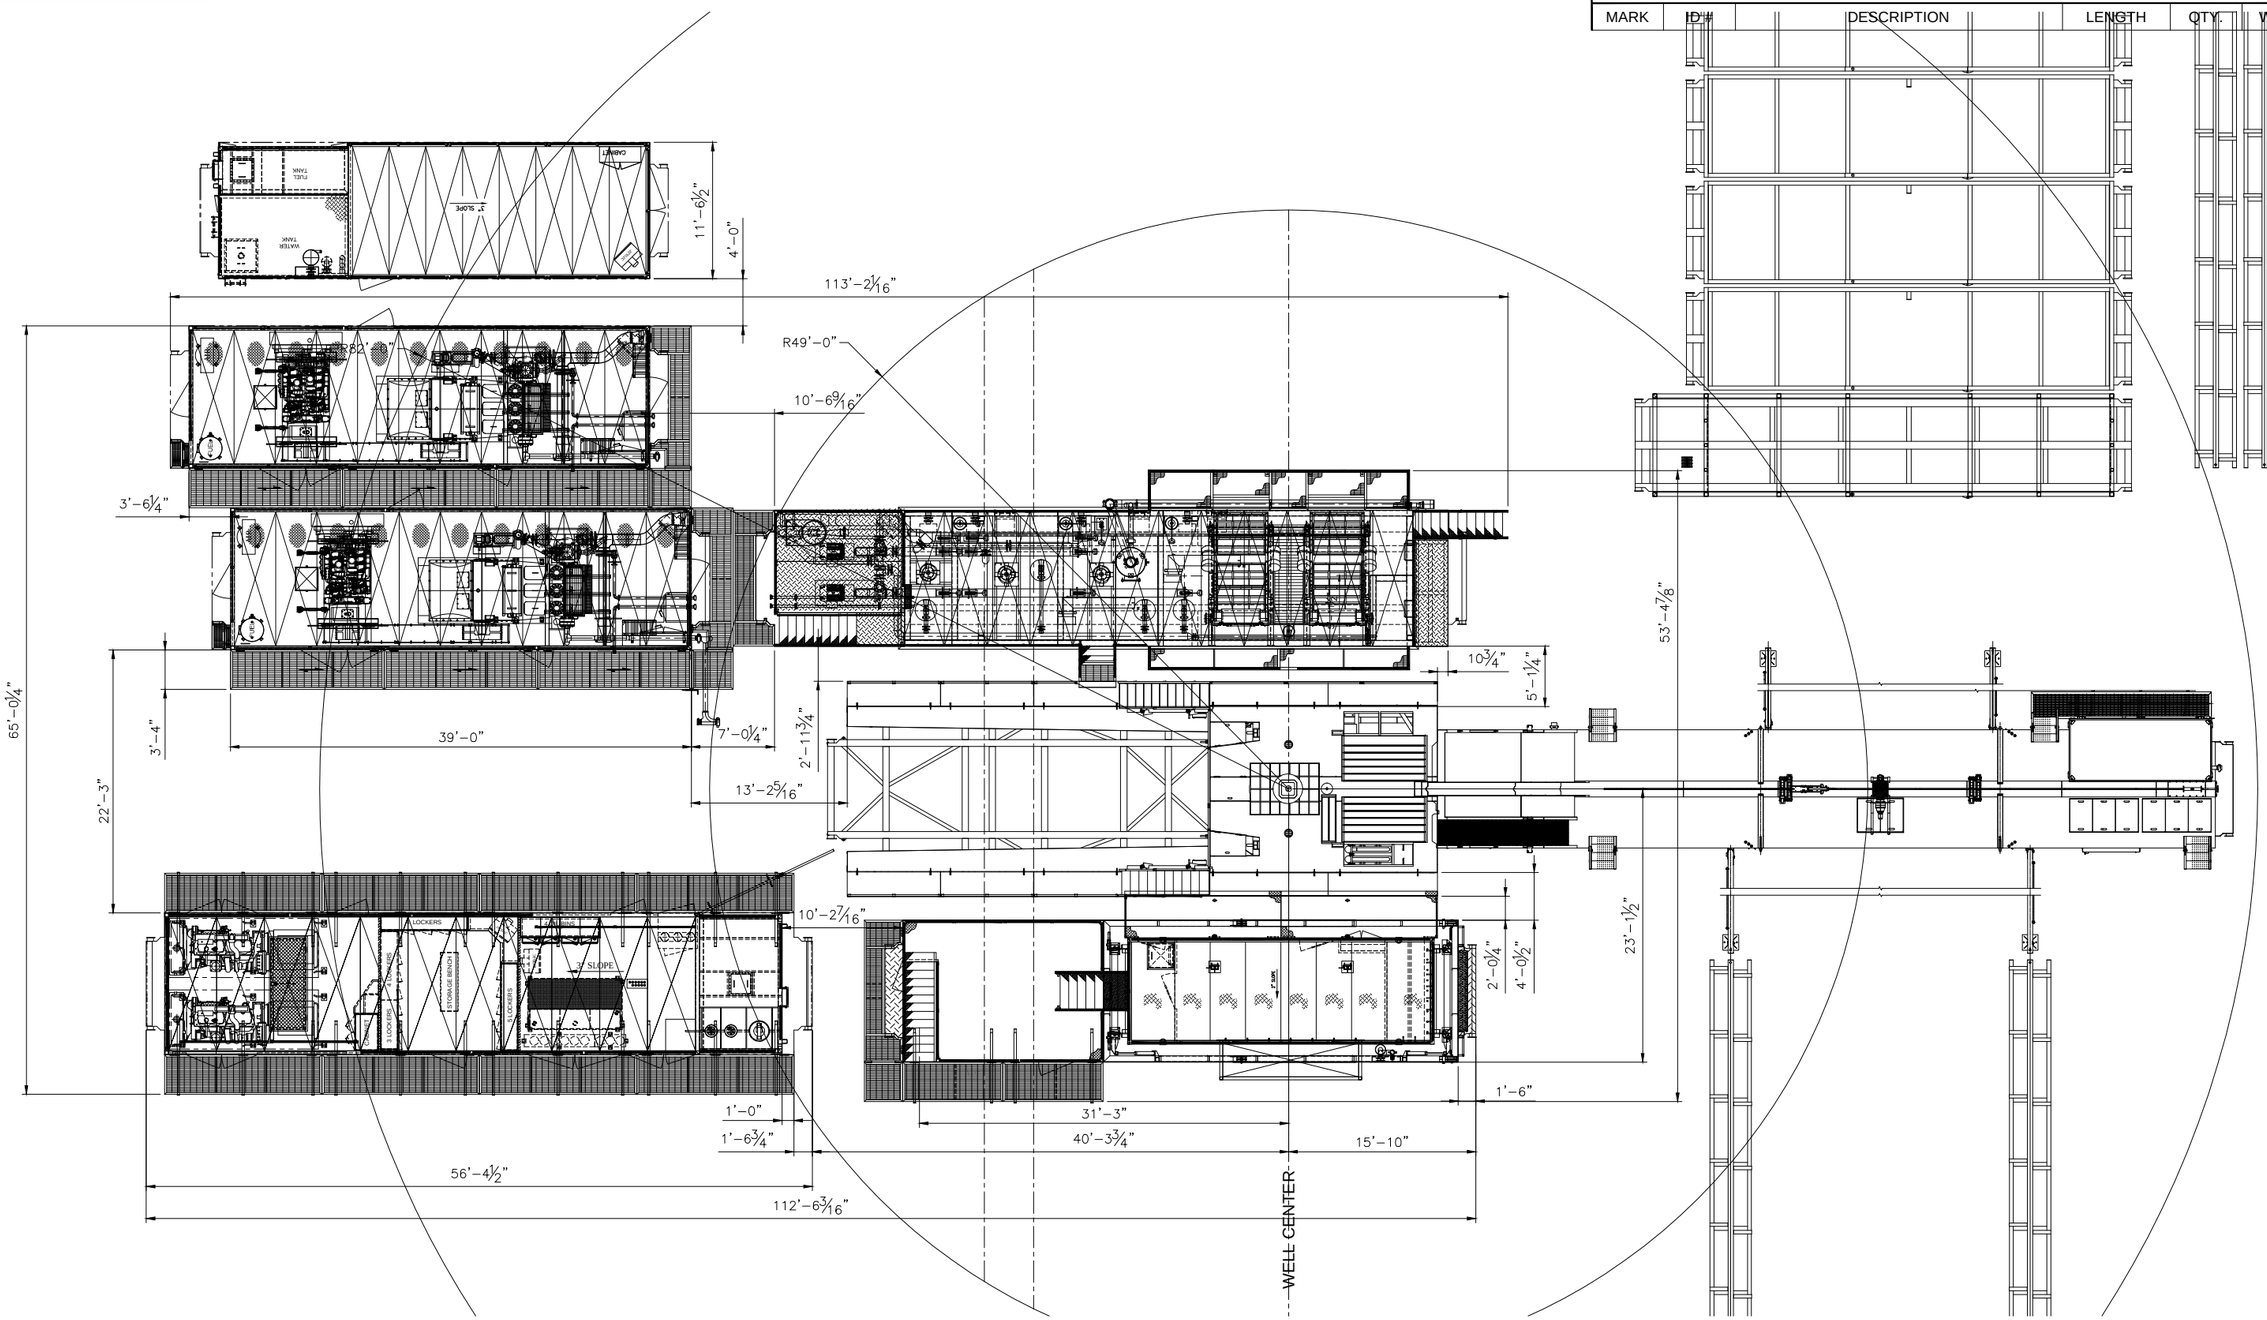

BILL OF MATERIALS

MARK	ID #	DESCRIPTION	LENGTH	QTY.	WEIGHT

WELD NOTES:
1) ALL WELDS TO BE 1/4" FILLET U.N.O.
2)
3)

FINISH SPECIFICATIONS
Sandblasting:
Primer:
Finish Coat:
Galvanizing:

REV	DESCRIPTION	BY	APPD	DATE
0	ISSUED FOR CONSTRUCTION			

Ja-Co
Welding & Consulting Ltd.
1304-8th Street, Nisku, Alberta, T9E 7M1 phone 780 955 2251 fax 780 955 3433
email: drafting@jacowelding.com website: jacoweld.com

DRAWN MAD	DATE Oct 22, 2010	CUSTOMER Crusader Drilling Corp.	W.O. # 9063
CHECKED	DATE	PROJECT RIG UP	RIG/UNIT# 2
APPROVED MAD	DATE Oct 22, 2010	TITLE RIG LAYOUT	SCALE N.T.S.
DRAWING REFERENCE		DRAWING NUMBER rup-1036-A-001	SHEET # 1 of1

0